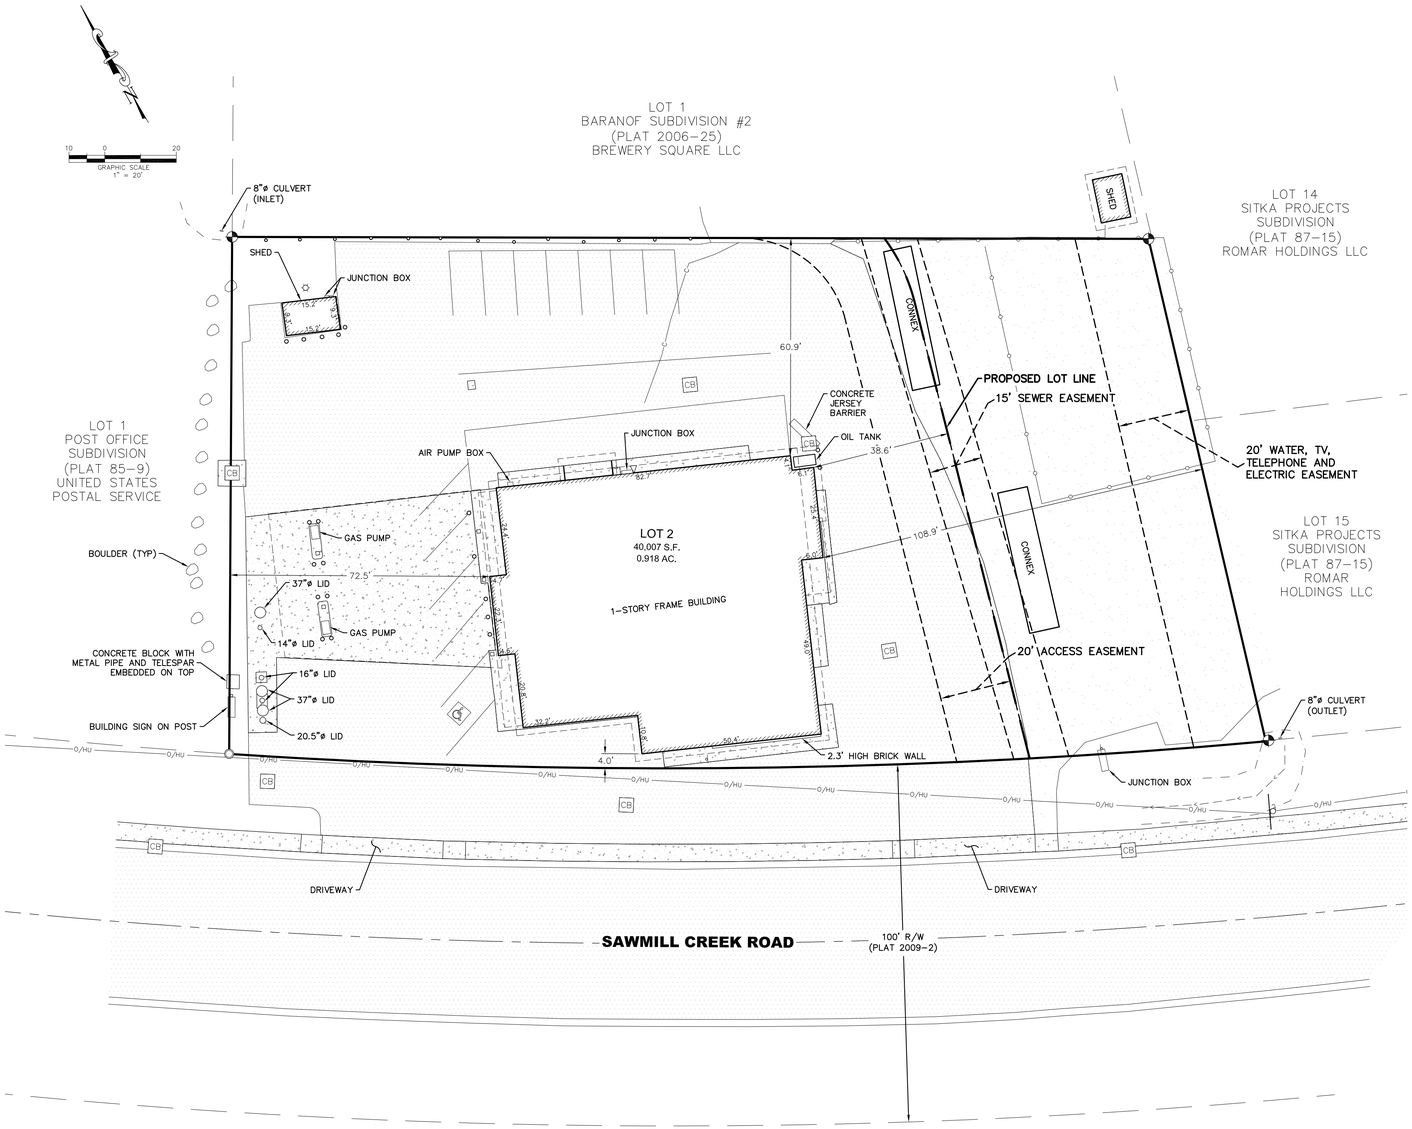

LEGEND OF SYMBOLS

	FOUND ALUMINUM CAP
	FOUND REBAR
R/W	RIGHT-OF-WAY
CB	CATCH BASIN
	ELECTRIC METER
	UTILITY POLE
	LIGHT POLE
	TELEPHONE BOX
	BOLLARD
	SIGN POST
	METAL POST
	LOT LINE
	ADJACENT LOT LINE
	EASEMENT LINE
O/HU	OVERHEAD UTILITY LINE
	ROOF OVERHANG
	DITCH
	TOP OF DITCH
	CONCRETE
	PAVEMENT
	GRAVEL

GENERAL SURVEY NOTES

1. SURVEY CONDUCTED BY BELL & ASSOCIATES DECEMBER 2-10, 2025.

VICINITY MAP
SITKA, ALASKA

NW 1/4, SEC 6, T56S, R64E, C.M., AK | SCALE: 1" = 1000'

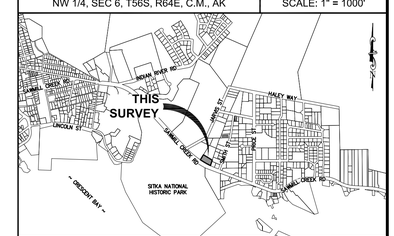

BELL & ASSOCIATES
ENGINEERING | SURVEYING | 3D SCANNING
801 WEST FIREWEED LANE, SUITE 201 ANCHORAGE, AK 99503
(907)274-5257
www.bellalaska.com
CoA No. AECC582

LOTS 2A & 2B, BARANOF SUBDIVISION #2
SITE PLAN

NO.	REVISION	DATE

DRAWN BY: VFS/WEM	JOB NO. : 2026-3128	SHEET: 1 of 2
CHECKED BY: BJR	FIELD BOOK: 2025-03	
DATE: 07/08/2026	SCALE: 1" = 20'	