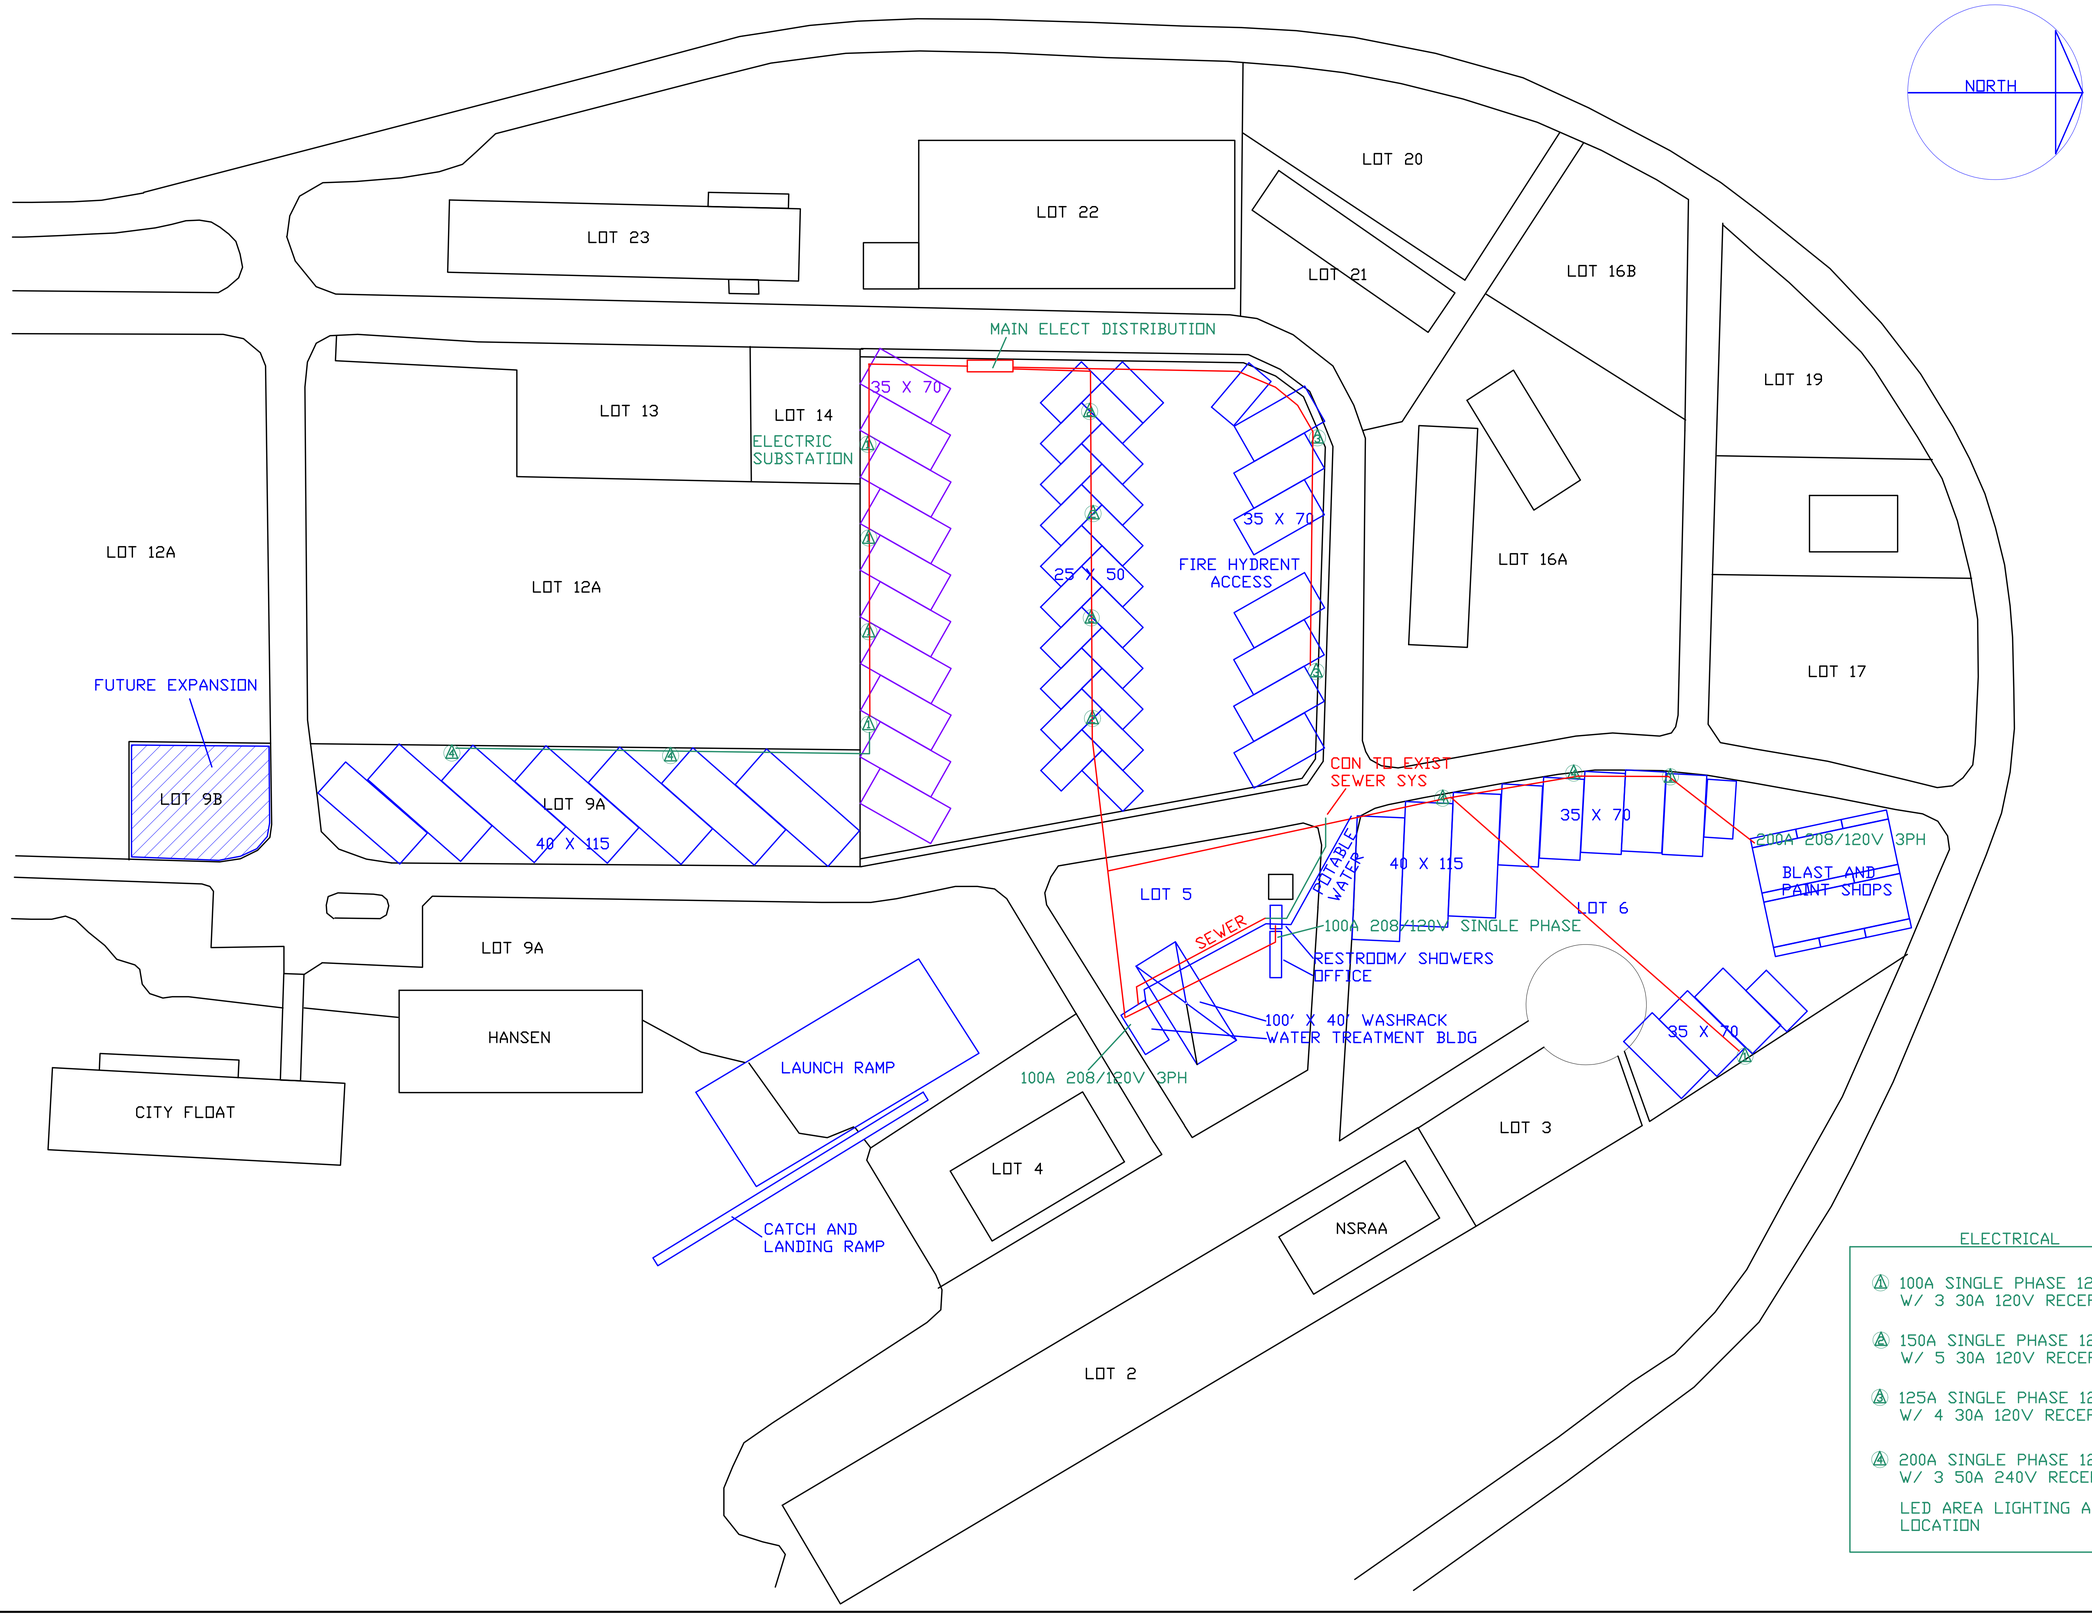

ELECTRICAL

- 100A SINGLE PHASE 120V W/ 3 30A 120V RECEPTACLES
- 150A SINGLE PHASE 120V W/ 5 30A 120V RECEPTACLES
- 125A SINGLE PHASE 120V W/ 4 30A 120V RECEPTACLES
- 200A SINGLE PHASE 120/240V W/ 3 50A 240V RECEPTACLES

LED AREA LIGHTING AT EACH LOCATION

REV	DATE	DESCRIPTION	BY

SITKA SHIP YARD
DISCUSSION PROPOSAL DRAWING 2

SCALE

DATE 1/22/2020

DRAWN DKC

ENGINEER

PROJ. No.

FILE NAME

SHEET No. P1.0