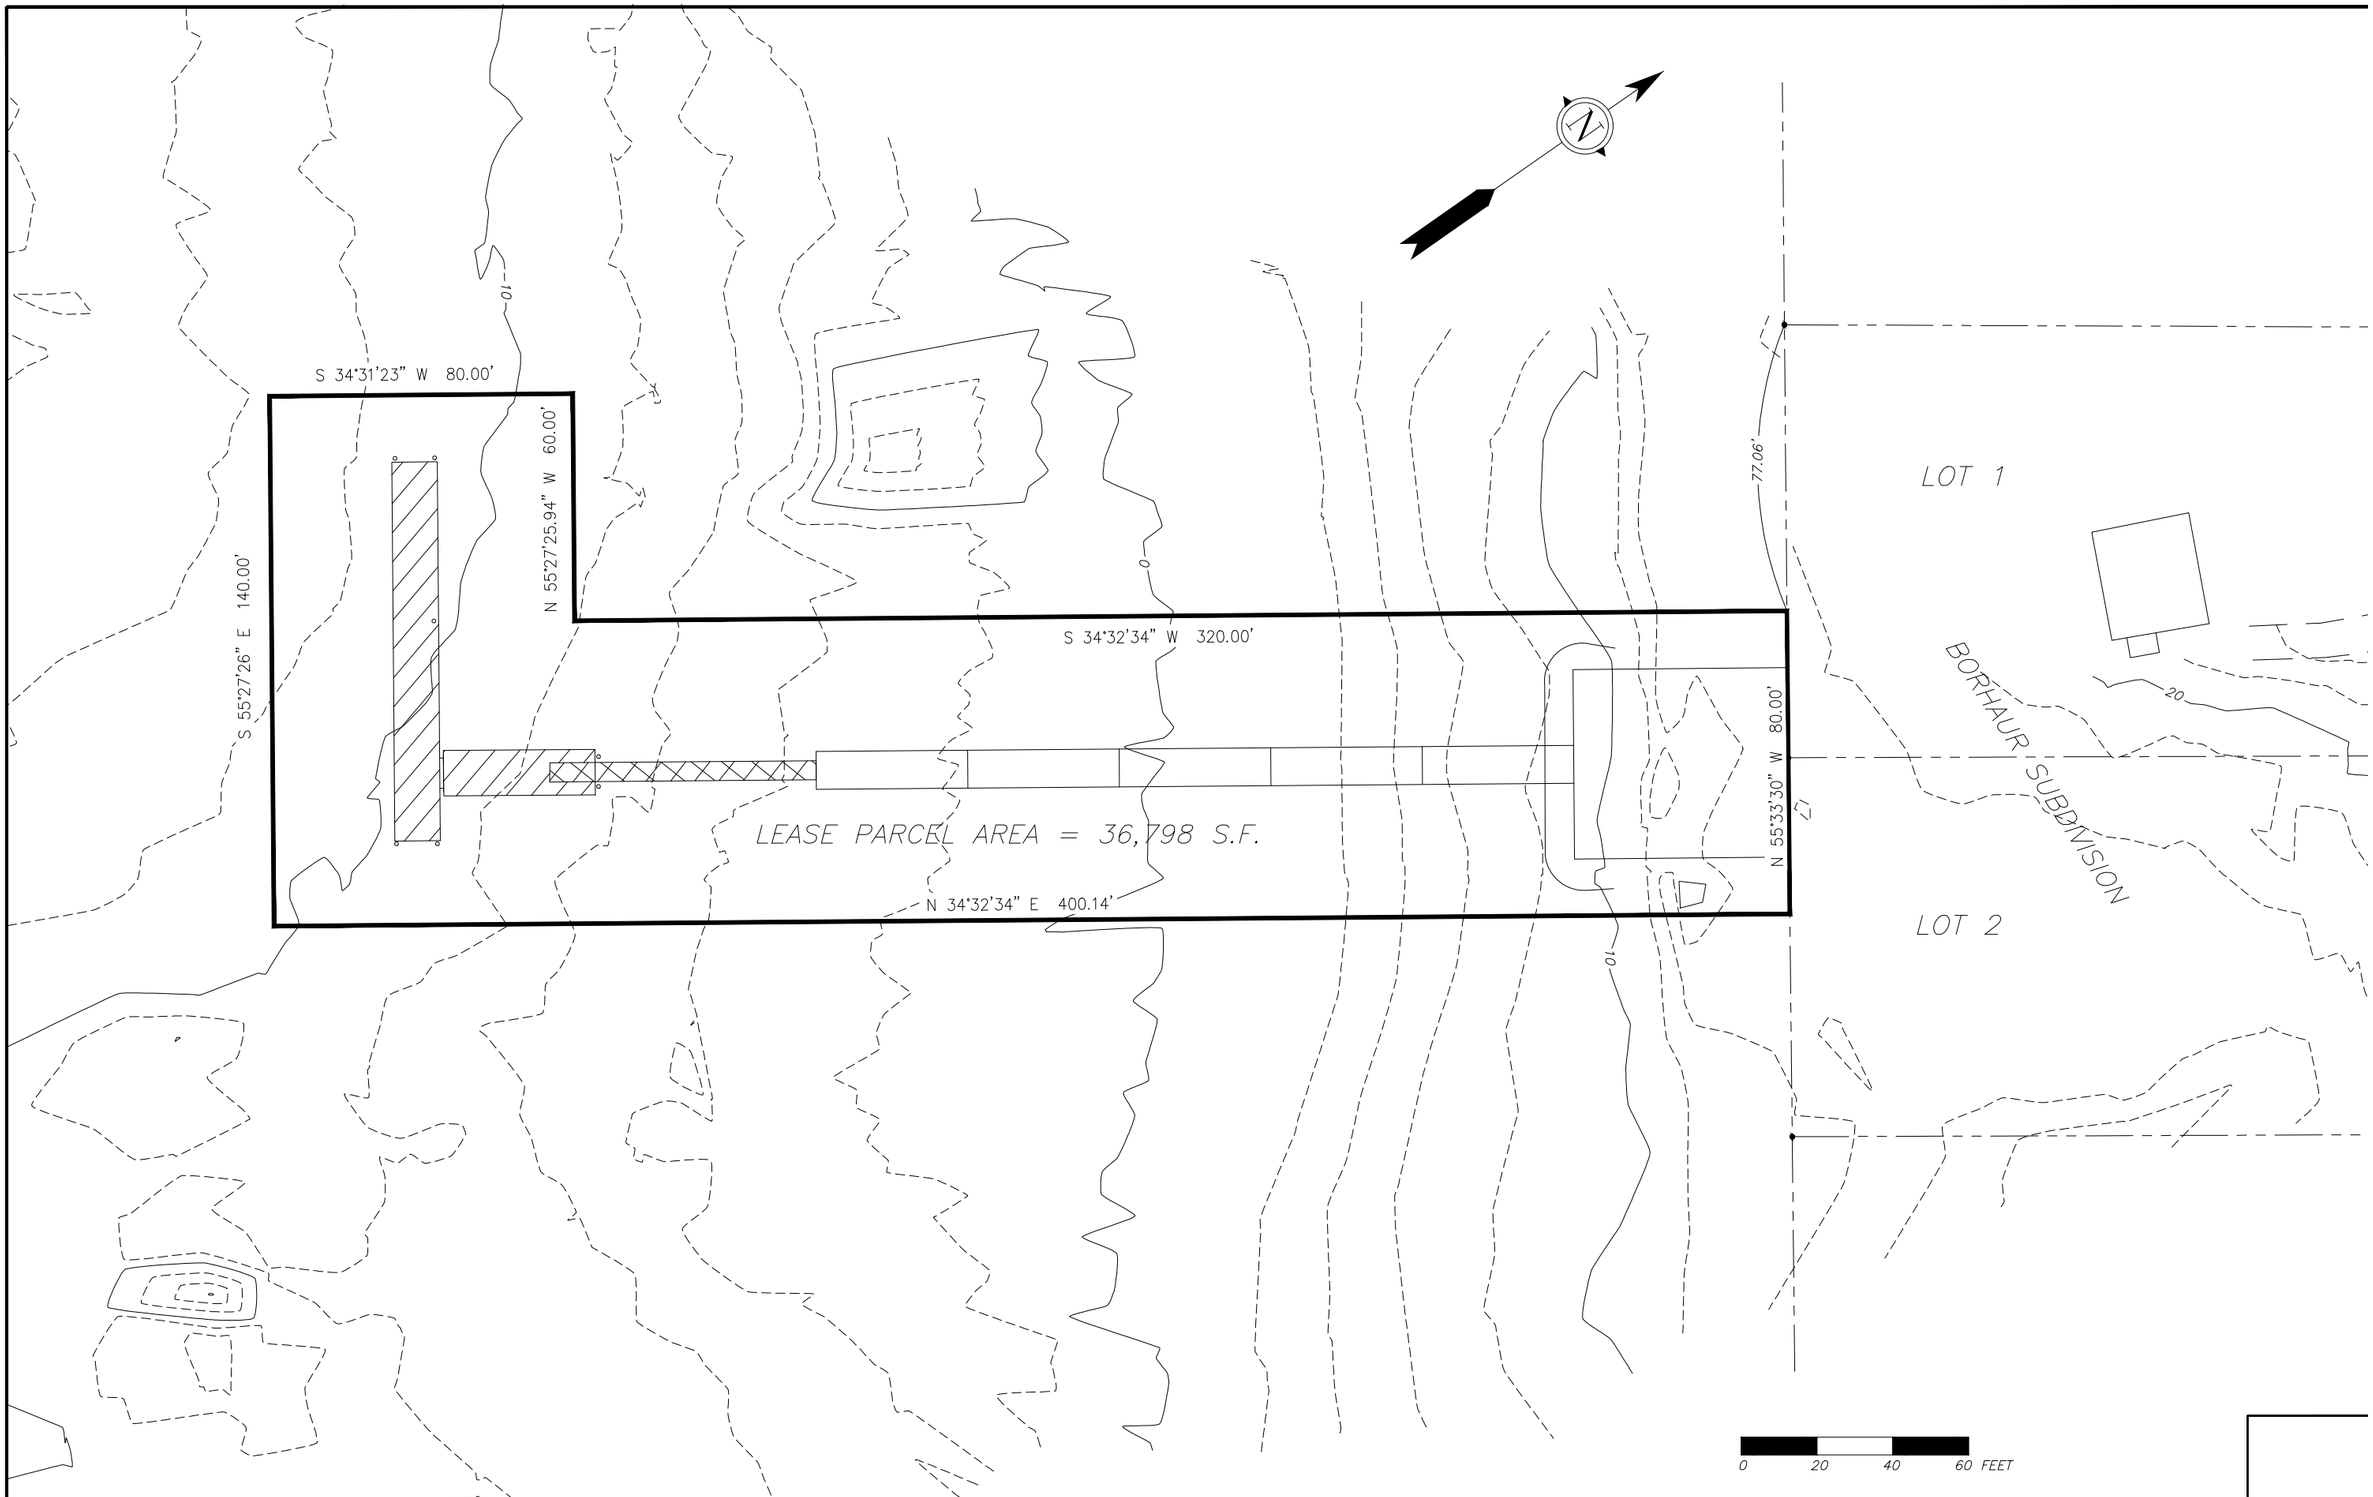

Date	No.	Description	By
		Revision	

Designed: TSS	Approved:	Scale: AS_NOTED
Drawn: TSS	Date: 9/9/19	Project: 192346
Checked: TSS	DO NOT SCALE FROM THESE PLANS – USE DIMENSIONS ONLY	

R&M ENGINEERING–KETCHIKAN, INC.
7180 REVILLA ROAD, SUITE 300
KETCHIKAN, ALASKA 99901

Client: JOHN HARTWICK AND RAL WEST
107A TOIVO CIRCLE
SITKA, AK 99835

Project: 1401/1403 HALIBUT POINT DOCK LEASE

Sheet Description: LEASE DIAGRAM

Sheet No. C1