PROJECT DESIGNATION	SHEET NO.	TOTAL SHEETS
HPP-0993(19)/Z693510000	38	69

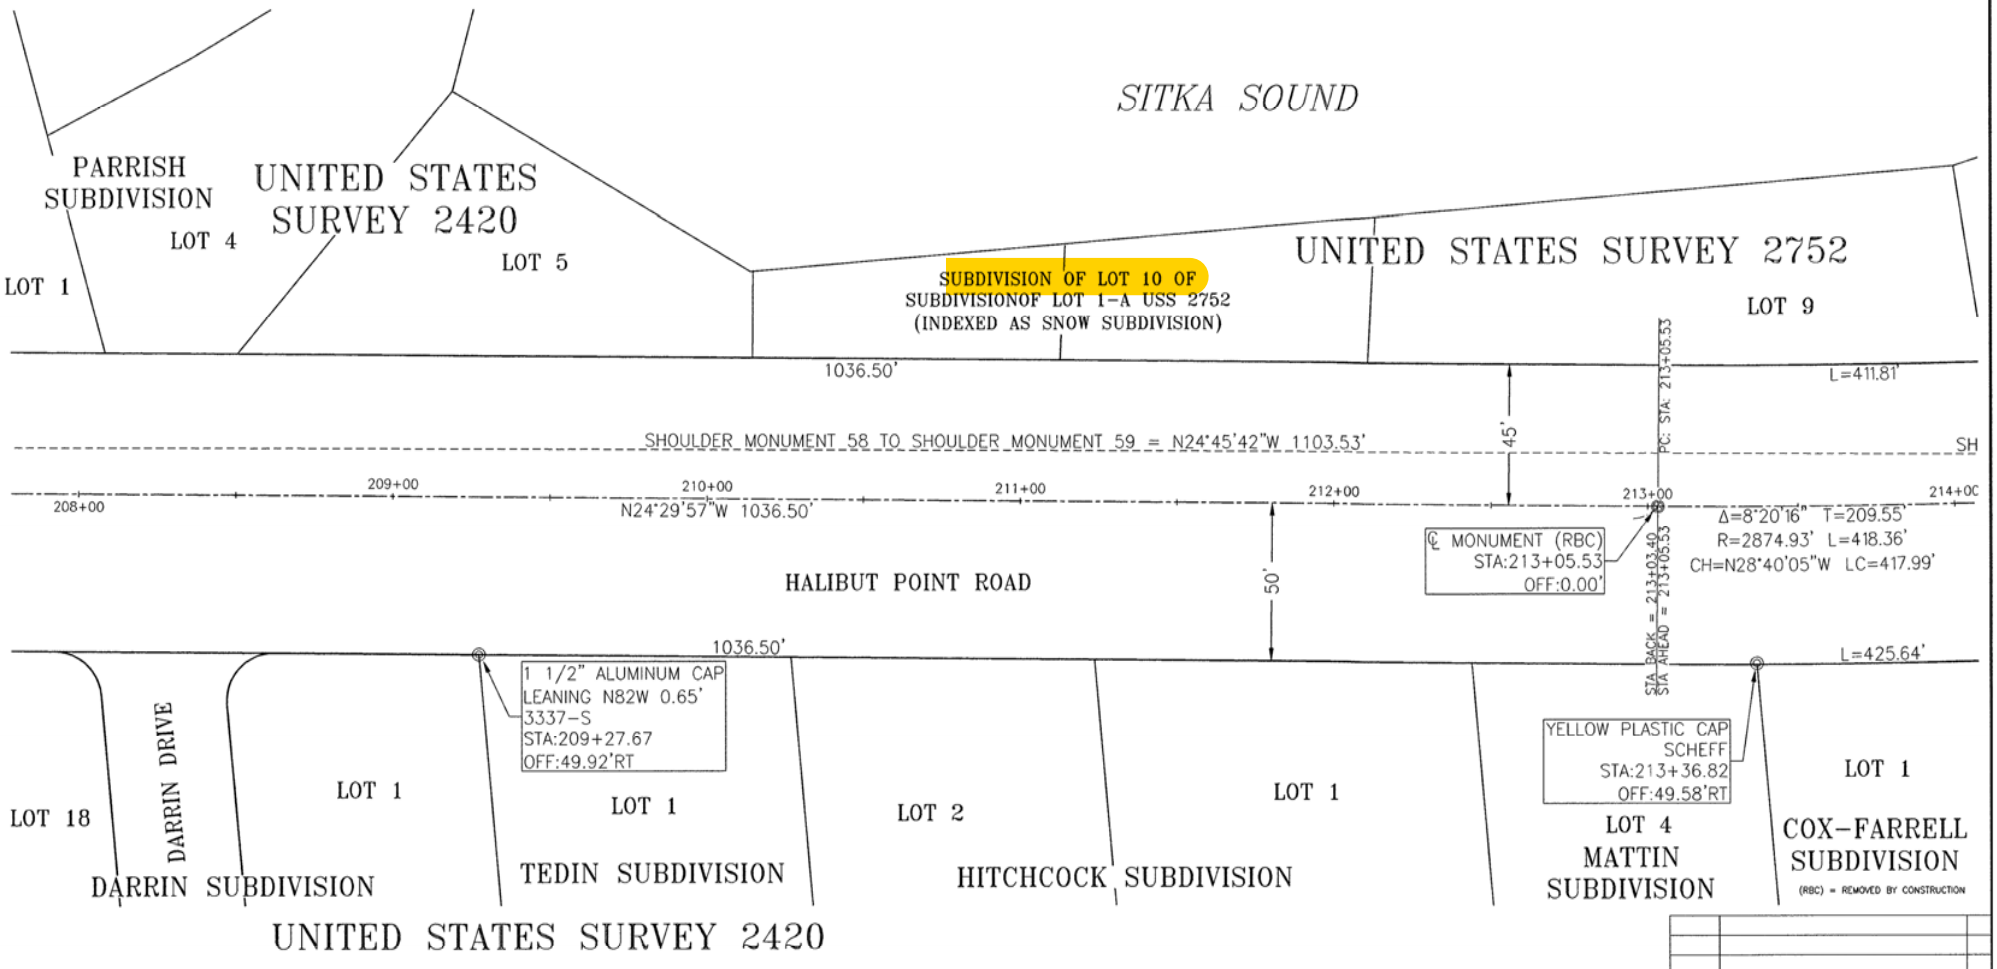

FROM SHOULDER MONUMENT	TO GEOMETRY POINT	BEARING	DISTANCE
58	PC 213+05.53	N23°17'10"W	662.17'
59	PC 213+05.53	S26°58'24"E	441.91'

DATE	REVISIONS	BY

STATE OF ALASKA
DEPARTMENT OF TRANSPORTATION
&
PUBLIC FACILITIES
RIGHT-OF-WAY
MAP ALASKA
PROJECT
HPP-0993(19) / Z693510000

SIT - HALIBUT POINT ROAD PAVEMENT REHAB & DRAINAGE

DRAWN RJG	DATE 02/13/2018	SCALE 1"= 20'
CHECKED	DATE	SHEET 38 OF 69

Sitka 2018-3