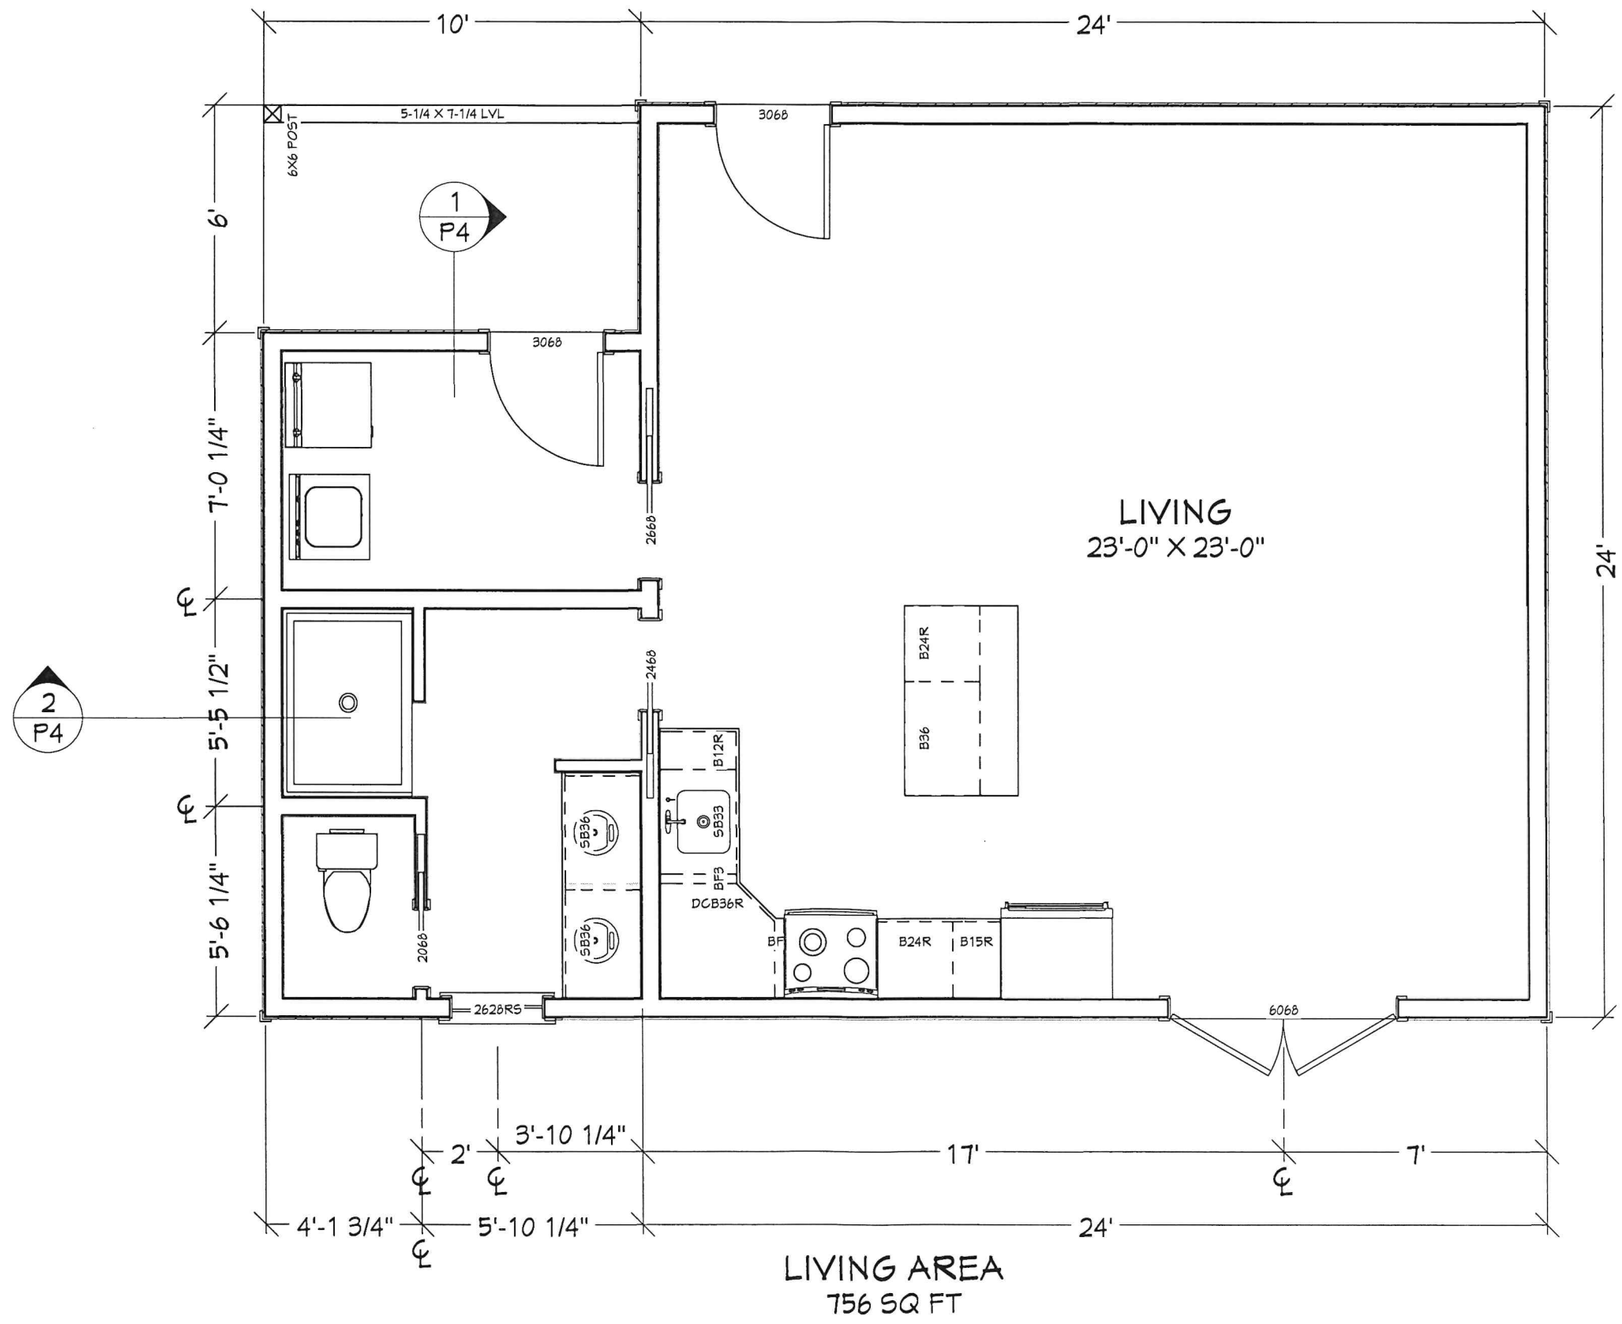

LIVING AREA
756 SQ FT

SHEET NUMBER
3

1/4" = 1'
3/28/2024
DRAWN BY: S.M.

TITLE:
PLAN

CLIENT:
KAI'S CUSTOM LLC
2406 HALIBUT POINT RD
SITKA, AK 99835
(206) 802-8542

CONTRACTOR:
TITAN CONSTRUCTION
220 KRAMER AVE
SITKA, AK 99835
(907) 752-0415

TITAN CONSTRUCTION