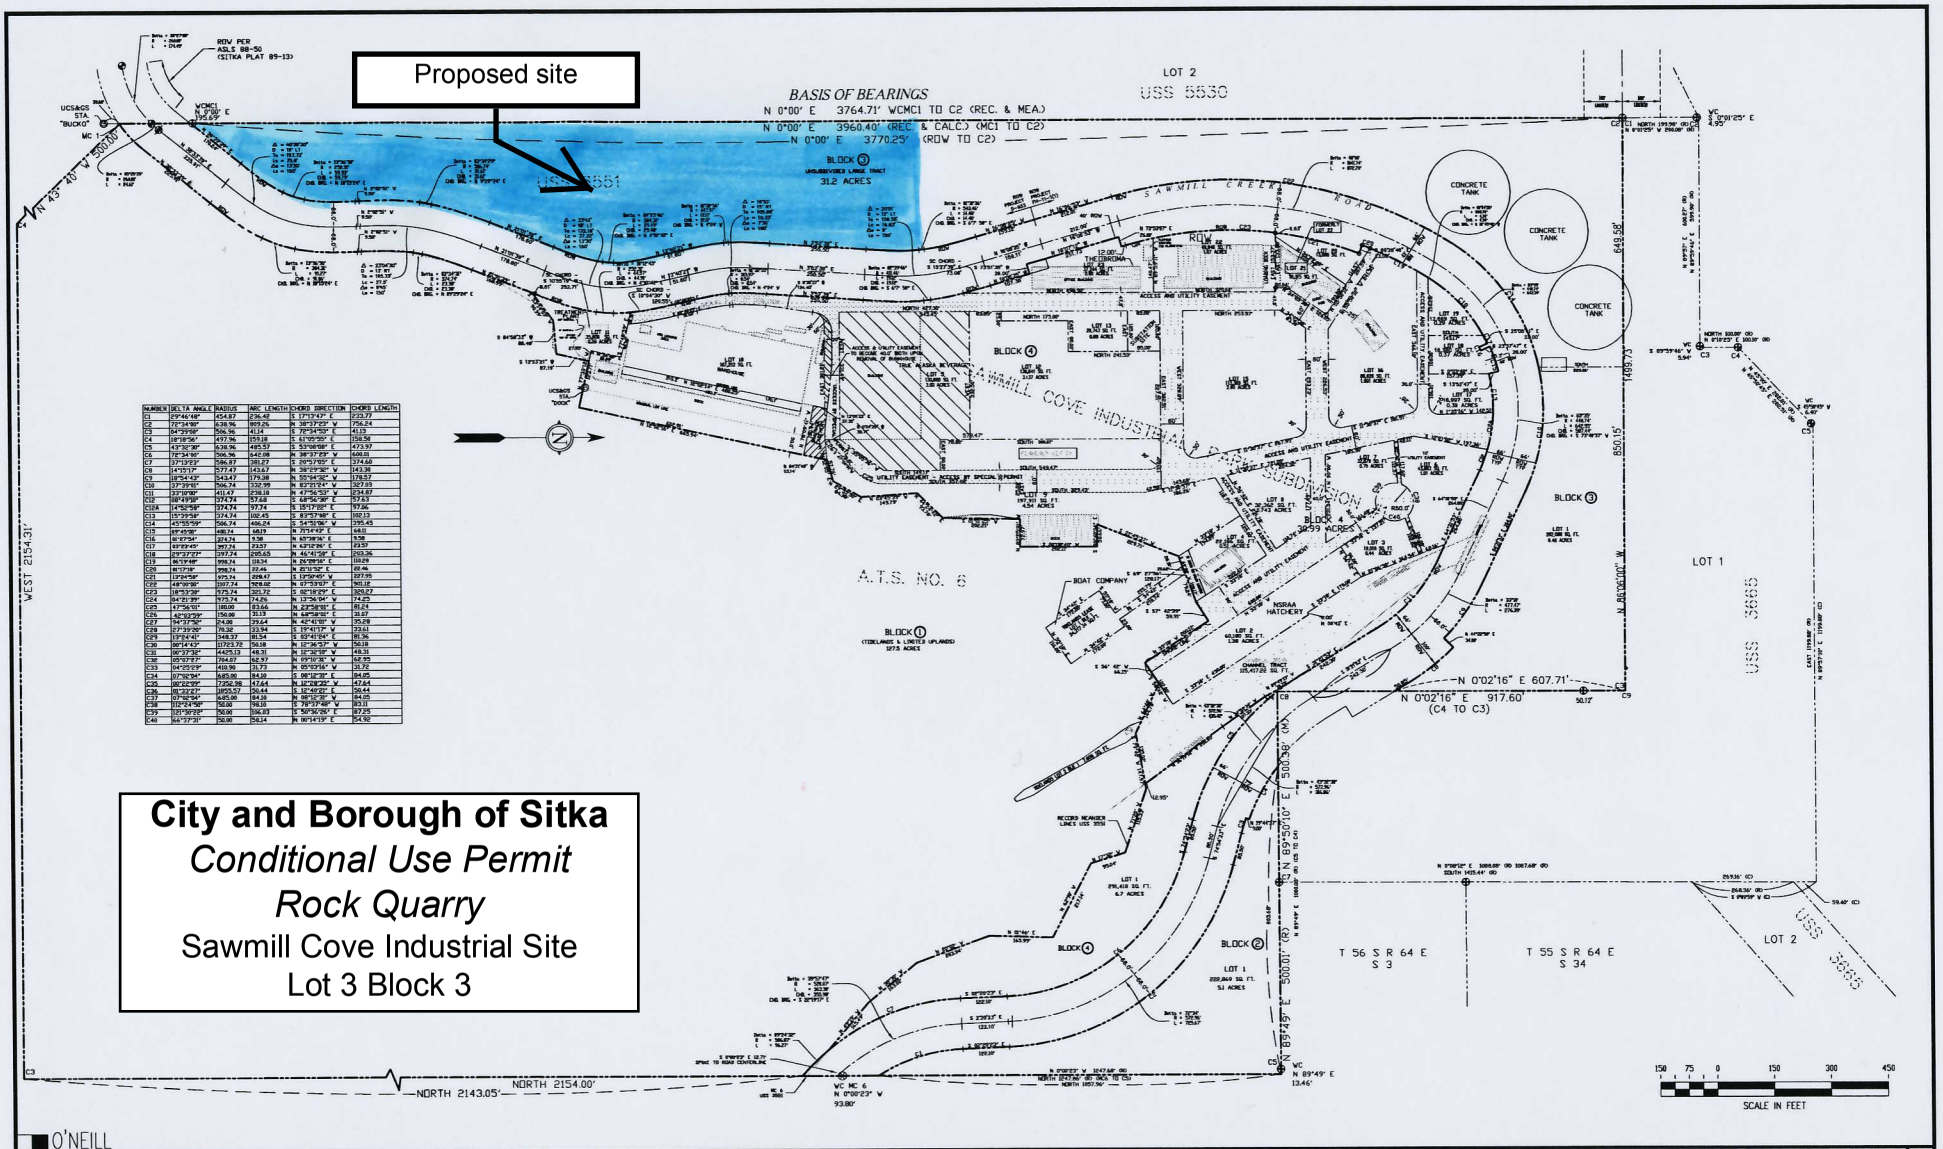

NUMBER	DELTA ANGLE	RADIUS	ARC LENGTH	CHORD DIRECTION	CHORD LENGTH
C1	29°46'48"	454.87	236.48	S 17°13'47" E	233.77
C2	72°24'06"	638.96	809.26	N 38°37'23" E	756.24
C3	94°39'08"	596.96	41.14	S 78°34'53" E	41.13
C4	118°18'56"	497.96	1159.18	S 61°05'05" E	958.58
C5	43°32'38"	638.96	485.57	S 53°08'08" E	473.97
C6	72°24'06"	596.96	542.98	N 38°37'23" W	488.01
C7	27°13'23"	596.87	281.27	S 20°53'05" E	274.60
C8	14°55'17"	527.47	143.47	N 38°23'30" W	143.36
C9	18°54'42"	542.47	179.38	N 35°04'36" W	178.57
C10	37°39'05"	596.74	392.99	N 82°21'24" W	387.03
C11	37°10'00"	411.47	238.18	N 47°56'53" W	234.97
C12	88°49'55"	374.74	57.68	S 68°56'38" E	57.63
C12A	14°52'58"	374.74	97.74	S 15°13'07" E	97.46
C13	15°39'58"	374.74	102.45	S 83°57'48" E	102.13
C14	45°55'56"	596.74	466.24	S 54°55'56" W	395.45
C15	65°49'38"	681.74	681.9	N 71°14'43" E	681.0
C16	16°17'54"	324.74	9.58	N 65°18'16" E	9.58
C17	69°39'45"	397.74	2357	N 43°12'36" E	2357
C18	23°32'23"	397.74	205.65	N 46°41'58" E	203.36
C19	16°19'48"	996.74	118.34	N 26°09'16" E	118.29
C20	8°17'19"	996.74	72.46	N 21°12'52" E	72.44
C21	13°24'58"	975.74	228.47	S 13°56'00" W	227.95
C22	48°06'00"	1107.74	928.02	N 07°33'07" E	901.18
C23	18°53'39"	975.74	321.72	S 06°18'23" E	320.27
C24	84°21'39"	975.74	74.26	N 13°36'04" W	74.25
C25	47°36'51"	180.00	83.66	N 23°38'55" E	81.24
C26	62°02'59"	150.00	31.13	N 68°58'01" E	31.07
C27	94°37'50"	24.00	39.64	N 42°41'01" W	35.28
C28	27°39'28"	78.32	33.94	S 15°41'17" W	33.61
C29	13°24'41"	348.37	81.54	S 02°41'04" E	81.36
C30	00°14'43"	11703.72	50.18	N 12°26'57" W	50.18
C31	00°37'28"	4425.13	48.31	N 12°32'38" W	48.31
C32	05°07'27"	764.07	62.97	N 09°19'30" W	62.95
C33	04°25'29"	410.90	31.73	N 05°53'16" W	31.72
C34	07°36'36"	685.00	84.10	S 08°12'28" E	84.05
C35	00°22'59"	7352.98	47.44	N 12°28'23" W	47.44
C36	00°33'27"	1850.57	56.44	S 12°49'23" E	56.44
C37	07°36'04"	685.00	84.18	N 08°12'28" W	84.05
C38	110°24'58"	50.00	96.33	S 79°57'48" W	80.13
C39	101°30'23"	50.00	106.33	S 50°36'06" E	87.25
C40	64°37'31"	50.00	56.14	N 00°14'19" E	54.92

City and Borough of Sitka

Conditional Use Permit

Rock Quarry

Sawmill Cove Industrial Site

Lot 3 Block 3

O'NEILL
SURVEYING AND ENGINEERING

BOX 1849 SITKA, ALASKA 99835
PHONE: (907) 747-6700
FAX: (907) 747-7590
EMAIL: oneillengr@ak.net

BY	DATE	REV	DESCRIPTION OF CHANGE

RECORD OF REVISIONS

STATE OF ALASKA 49TH PATRICK K. O'NEILL LS 6394 REGISTERED PROFESSIONAL LAND SURVEYOR

DESIGNED P. O'NEILL
DRAWN JCH/KD/ACAD
CHECKED PKO
DATE OF PLAT MAR. 04, 2008 @ 09:45:38
SCALE 1" = 150'
DRAWING NAME 30558A03
PROJECT NO. 30558-03

SURVEYOR'S CERTIFICATE

I HEREBY CERTIFY THAT I AM A REGISTERED SURVEYOR, LICENSED IN THE STATE OF ALASKA, AND THAT IN _____ A SURVEY OF THE HEREIN DESCRIBED LANDS WAS CONDUCTED UNDER MY DIRECT SUPERVISION AND THAT THIS PLAT IS A TRUE AND ACCURATE REPRESENTATION OF THE FIELD NOTES OF SAID SURVEY, AND THAT ALL DIMENSIONS AND OTHER DETAILS ARE CORRECT ACCORDING TO SAID FIELD NOTES.

DATE _____ PATRICK K O'NEILL LS 6394

SAWMILL COVE INDUSTRIAL PARK RESUBDIVISION #1

POR. LOT 4 SAWMILL COVE INDUSTRIAL PARK SUBDIVISION #1

CLIENT: CITY AND BOROUGH OF SITKA

SHEET 1 OF 1